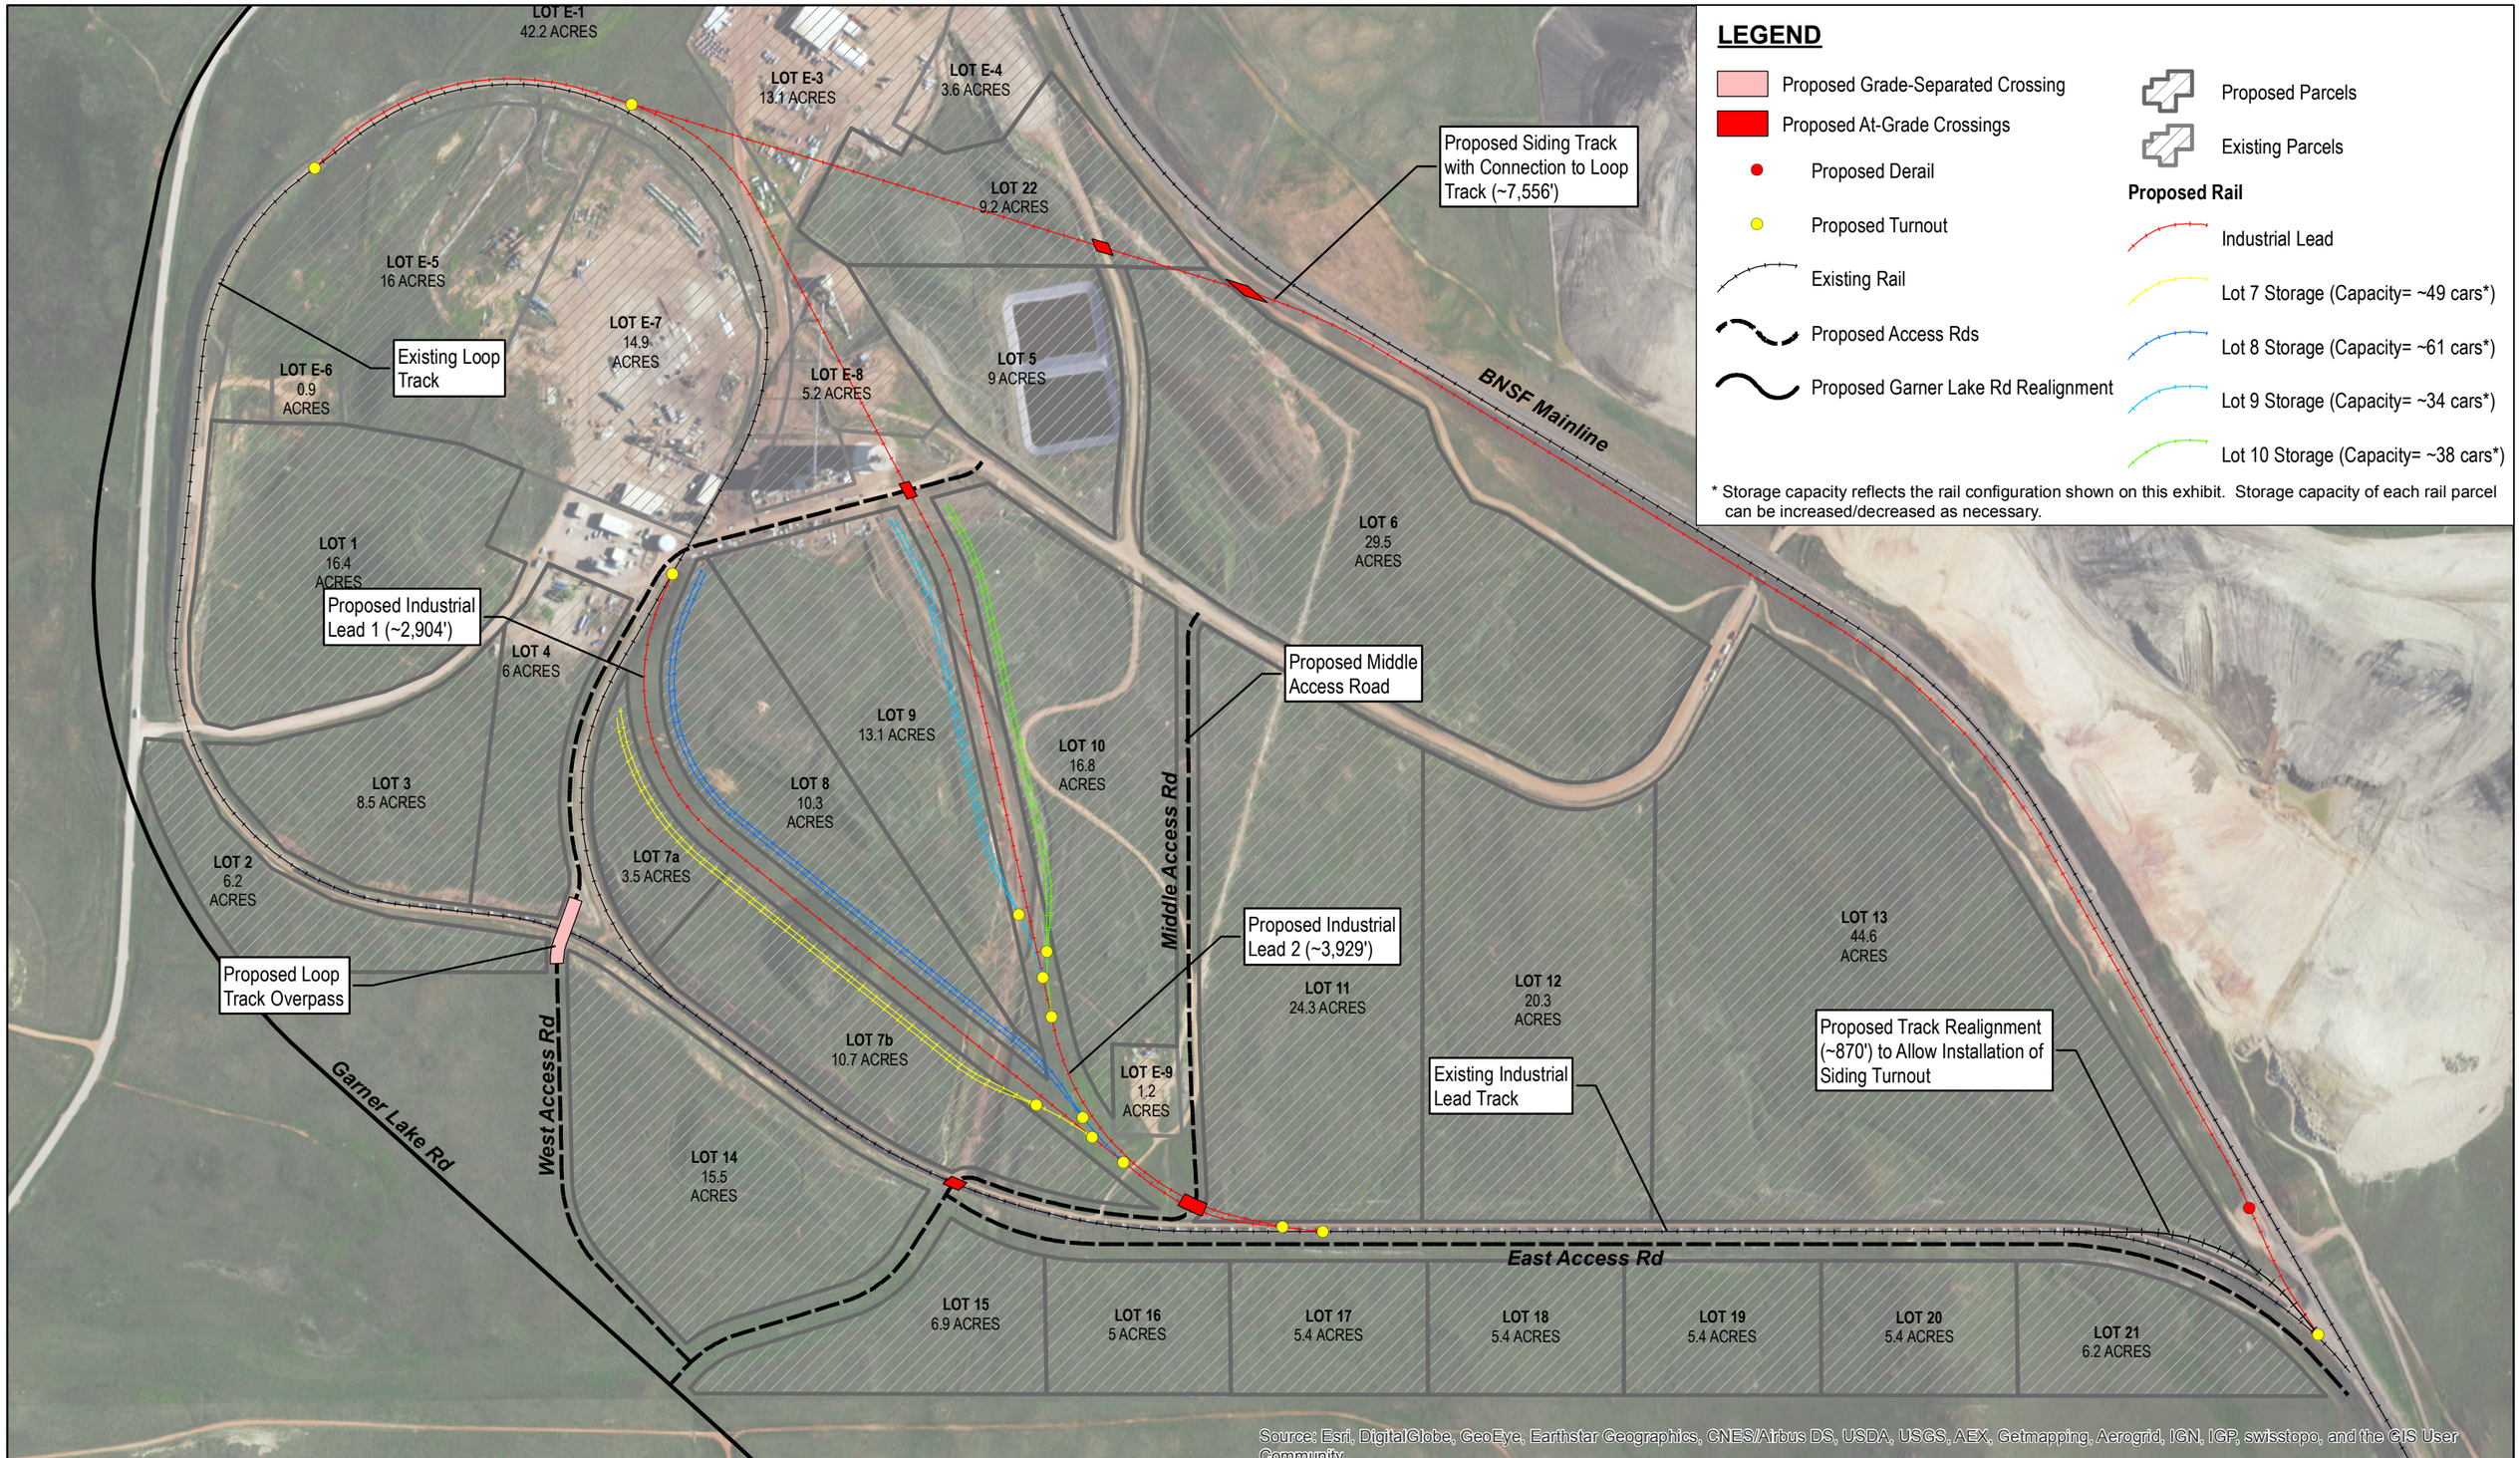

Figure: Proposed Site Layout

Project: Green Bridge Industrial Park

Drawn By: SLP

Checked By: BJK

N W E S

0 450 900 Feet

Document: 4616153-DesignOptions
Date Modified: 1/27/2017 3:22:25 PM

KLJ
2969 Airport Road, Suite 1B
Helena, MT 59624
PH: 406.449.7764
FAX: 406.443.6611
www.kljeng.com